"GOLDEN LAKE GWADAR"

36 ACRE

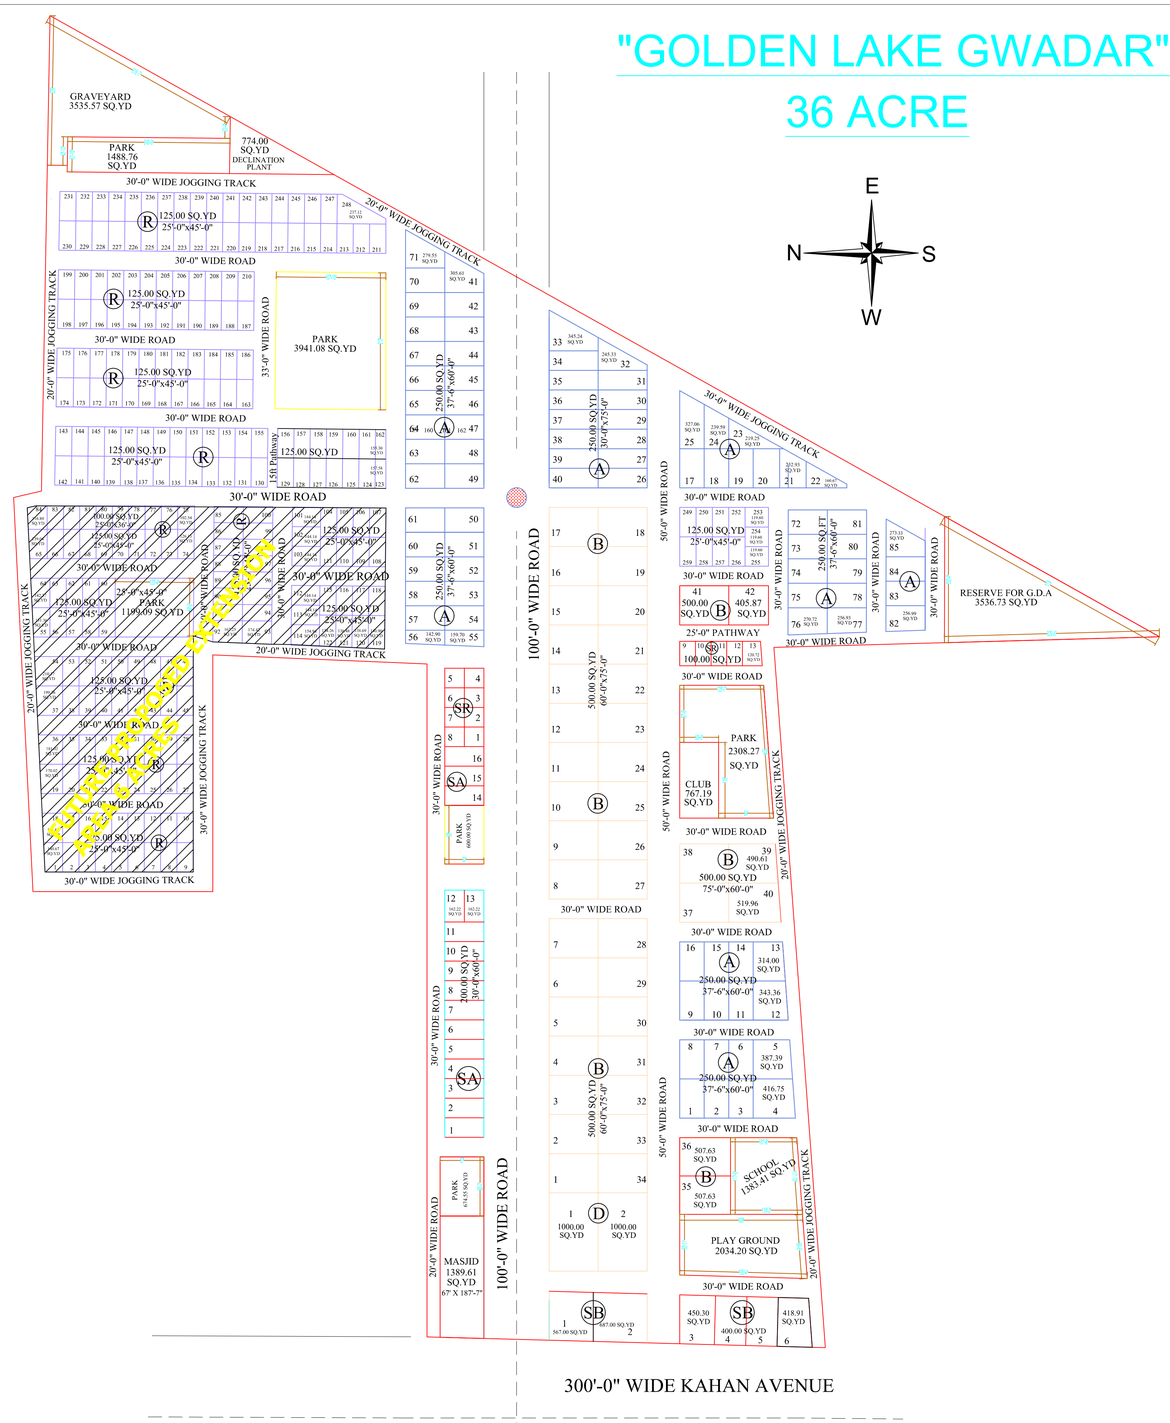

TYPE	PLOT NO	AREA IN Sq.yard
B	35	507.63 SQ.YDS
	36	507.63 SQ.YDS
	39	490.61 SQ.YDS
	40	519.96 SQ.YDS
	42	405.87 SQ.YDS
TOTAL	05	2431.70 SQ.YDS
A	4	416.75 SQ.YDS
	5	387.39 SQ.YDS
	12	343.36 SQ.YDS
	13	314.00 SQ.YDS
	21	232.93 SQ.YDS
	22	160.67 SQ.YDS
	23	219.25 SQ.YDS
	24	239.59 SQ.YDS
	25	327.06 SQ.YDS
A	32	245.33 SQ.YDS
	33	345.24 SQ.YDS
	41	305.61 SQ.YDS
	55	159.70 SQ.YDS
	56	142.90 SQ.YDS
	71	279.55 SQ.YDS
TOTAL	15	4119.33 SQ.YDS
R	1	140.67 SQ.YDS
	18	151.67 SQ.YDS
	19	170.02 SQ.YDS
	36	181.02 SQ.YDS
	37	199.36 SQ.YDS
	54	210.37 SQ.YDS
	55	131.36 SQ.YDS
	64	142.37 SQ.YDS
	65	139.04 SQ.YDS
	74	126.13 SQ.YDS
	75	102.54 SQ.YDS
	84	116.89 SQ.YDS
	92	167.25 SQ.YDS
R	93	174.42 SQ.YDS
	114	154.94 SQ.YDS
	119	140.90 SQ.YDS
	120	138.69 SQ.YDS
	121	136.48 SQ.YDS
	122	134.26 SQ.YDS
	123	157.58 SQ.YDS
	162	155.30 SQ.YDS
	248	237.12 SQ.YDS
	260	216.13 SQ.YDS
R	273	209.88 SQ.YDS
	274	184.39 SQ.YDS
	280	171.81 SQ.YDS
	281	170.84 SQ.YDS
	286	178.14 SQ.YDS
TOTAL	28	4539.57 SQ.YDS

AREA SCHEDULE

RESIDENTIAL

LAND USE	TYPE	SIZE	AREA IN SQ.YD.	TOTAL NO.	TOTAL AREA SQ.YD.	TOTAL AREA	PERCENTAGE
		SCHEDULE OF PLOTS.					
RESIDENTIAL PLOTS.	D	75'-0"x120'-0"	1000.00	02	2000.00 SQ.YDS	77720.10	
	B	60'-0"x75'-0"	500.00	37	18500.00 SQ.YDS		
		ODD		05	2431.70 SQ.YDS		
		TOTAL		42	20931.70 SQ.YDS		
	A	37'-6"x60'-0"	250.00	53	13250.00 SQ.YDS		
		30'-0"x75'-0"	250.00	13	3250.00 SQ.YDS		
		ODD		19	5174.33 SQ.YDS		
		TOTAL		85	21674.33 SQ.YDS		
	R	25'-0"x45'-0"	125.00	221	27750.00 SQ.YDS		
		25'-0"x36'-0"	100.00	08	800.00 SQ.YDS		
		30'-0"x35'-11"	119.60	03	358.80 SQ.YDS		
		30'-0"x43'-3"	144.14	05	720.70 SQ.YDS		
		ODD		24	3411.57 SQ.YDS		
		TOTAL		261	33039.07 SQ.YDS		
COMMERCIAL PLOTS.		**COMMERCIAL**				7014.37	
	SB	67'-6"x60'-0"	450.00	02	900.00 SQ.YDS		
		48'-0"x75'-0"	400.00	02	800.00 SQ.YDS		
		ODD		02	869.21 SQ.YDS		
		TOTAL		06	2569.21 SQ.YDS		
	SA	30'-0"x60'-0"	200.00	14	2800.00 SQ.YDS		
		30'-0"x48'-8"	162.22	02	324.44 SQ.YDS		
		TOTAL		16	3124.44 SQ.YDS		
	SR	30'-0"x30'-0"	100.00	08	800.00 SQ.YDS		
		24'-0"x37'-6"	100.00	04	400.00 SQ.YDS		
		ODD		01	120.72 SQ.YDS		
		TOTAL		13	1320.72 SQ.YDS		

PLOT AREA	36.00 ACRES	174240.00 SQ.YDS
RESIDENCIAL	77720.10	44.60 %
COMMERCIAL	7014.37	4.00 %

LAND USE	DISTRIBUTION TOTAL SQ.YD	TOTAL NO.		
PARKS	10211.75	06	12245.95	7.02 %
PLAY GROUND	2034.20	01		
SCHOOL	1383.41	01	3540.21	2.03 %
MASJID	1389.61	01		
CLUB	767.19	01		
DECLINATION PLANT	774.00	01	774.00	0.44 %
GRAVE YARD	3535.57	01	3535.57	2.02 %
G.D.A	3536.73	01	3536.73	2.02 %
TOTAL			108366.93	62.19 %
ROAD			65873.07	37.81 %
GRAND TOTAL			174240.00	100.00 %

PROPOSED LAYOUT PLAN OF 36.00 ACRES LAND
"GOLDEN LAKE GWADAR"
KHASRA No: 29
MOZA CHATTI JANUBI
DISTRICT GWADAR.

MR. HAMAYUN ANWAR MALIK

PROJECTION CONSULTANT PVT LTD
Architects/Engineers/Interior Designers/Town Planner
First Floor, Suit # 1, B.I. Center, Block 13-B, University Road, Gulshan-e-Iqbal, Karachi.
Ph: 021-34975729, 0300-2024121 Email: projection786@gmail.com

SCALE. | OWNER | CONSULTANT

LAYOUT PLAN